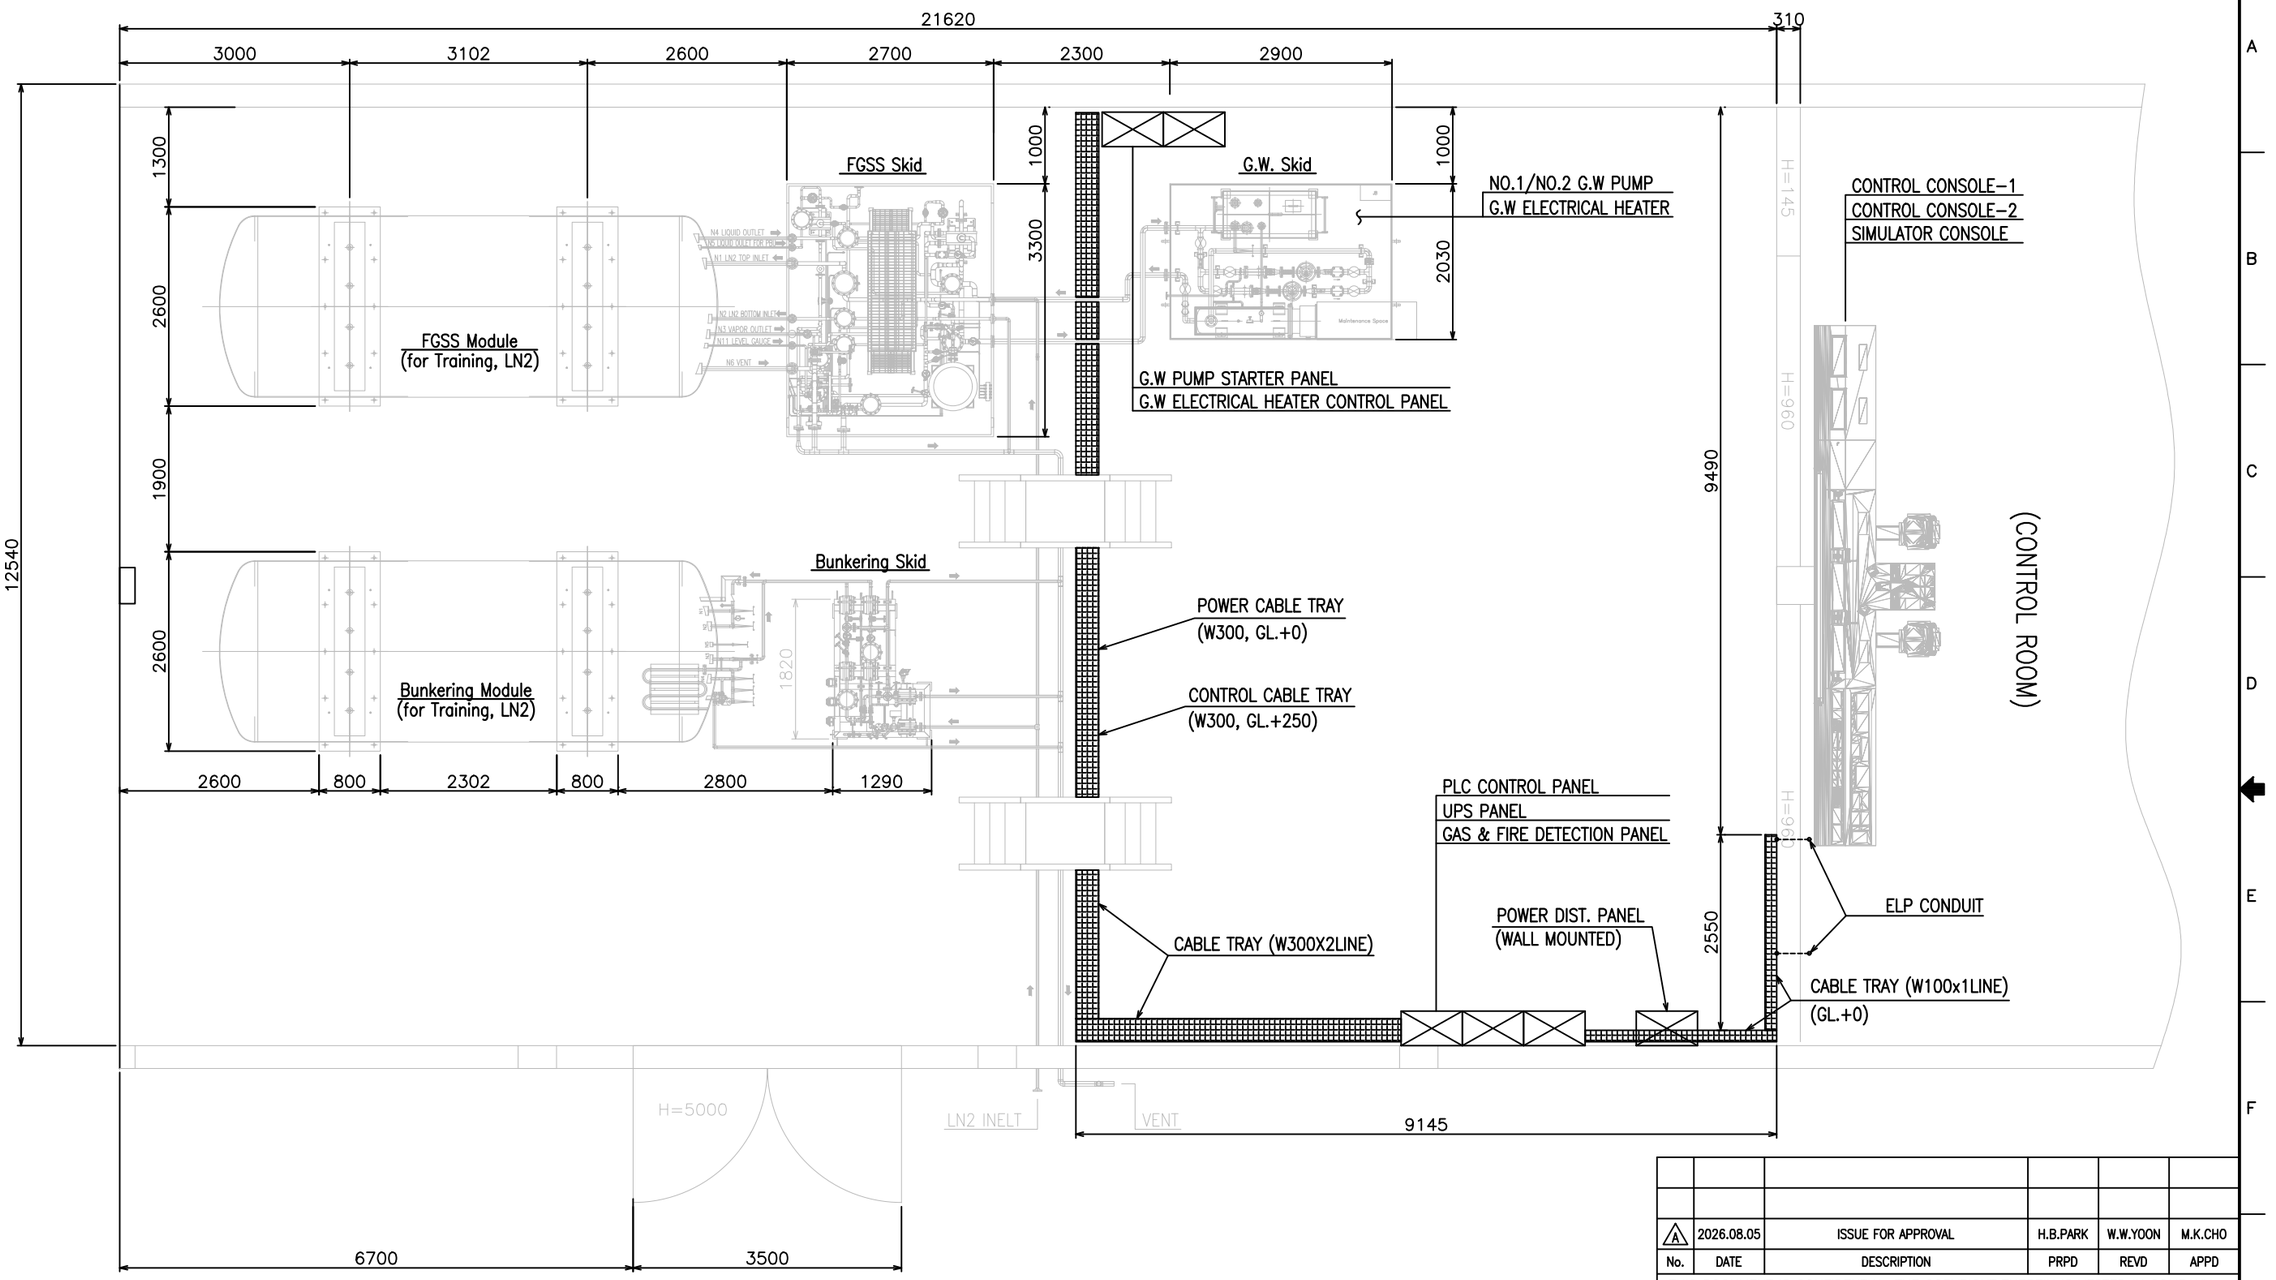


TRAINING CENTER
ELECTRICAL EQUIPMENT ARRANGEMENT

ISSUE FOR APPROVAL

No.	DATE	DESCRIPTION	PRPD	REVD	APPD
A	2026.08.05	ISSUE FOR APPROVAL	H.B.PARK	W.W.YOON	M.K.CHO

THIS DOCUMENT IS CONFIDENTIAL. THE COPYRIGHT THEREIN IS VESTED IN COMPANY. RECIPIENTS MUST OBTAIN THE WRITTEN AUTHORITY OF THE SAID COMPANY BEFORE WHOLLY OR PARTLY DUPLICATING OR DISCLOSING THE SAME TO OTHERS. ALL RIGHTS RESERVED.

PROJECT: EGYPT ODA (GRANT)

CLIENT: The Green Canal

ENGINEERING: E&CO EPC for a Better Future

DOC. NAME	DATE	SCALE
TRAINING CENTER ELECTRICAL EQUIPMENT ARRANGEMENT	2026.08	1/80
	UNITS: mm	PROJECTION

DWG. No.	PRPD	REVD	APPD	REV.
A900-SNP-EGY-ELE-DWG-01	H.B.PARK	W.W.YOON	M.K.CHO	A

A3 (297 x 420 MM)