


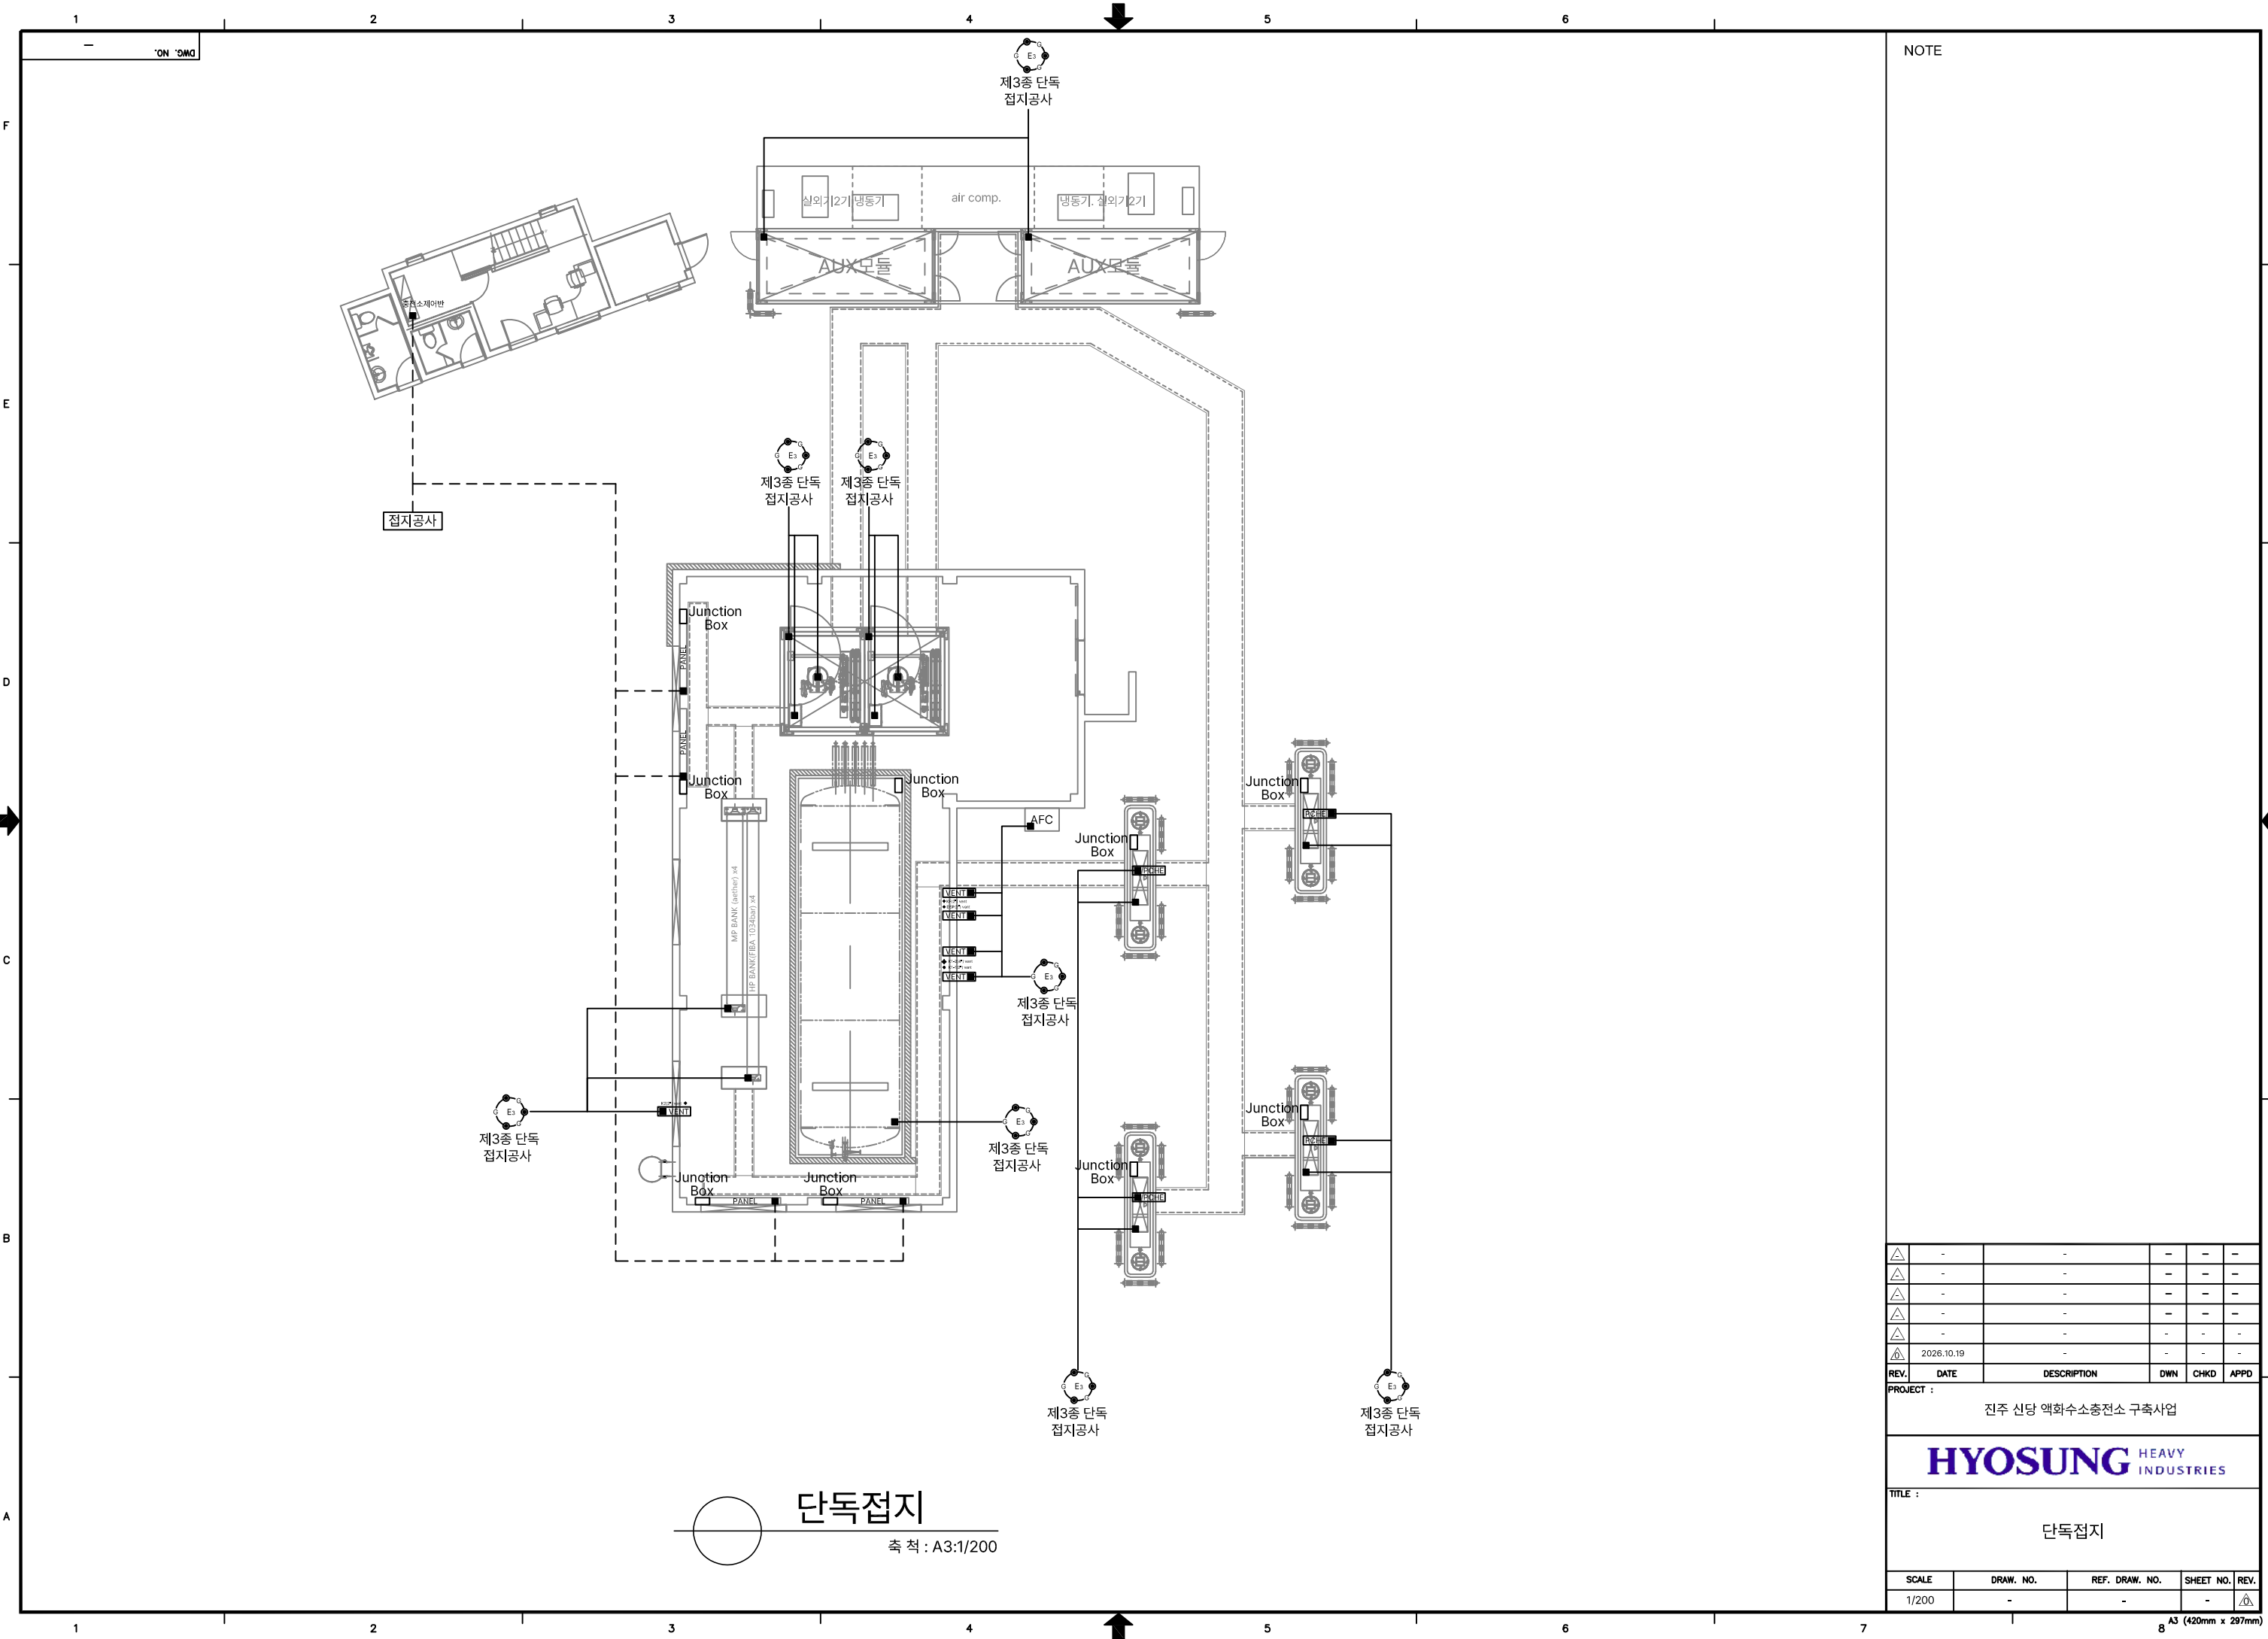

NOTE

△	-	-	-	-	-
△	-	-	-	-	-
△	-	-	-	-	-
△	-	-	-	-	-
△	-	-	-	-	-
△	2026.10.19	-	-	-	-
REV.	DATE	DESCRIPTION	DWN	CHKD	APPD

PROJECT : 진주 신당 액화수소충전소 구축사업

HYOSUNG

HEAVY INDUSTRIES

TITLE : 단독접지

SCALE	DRAW. NO.	REF. DRAW. NO.	SHEET NO.	REV.
1/200	-	-	-	△